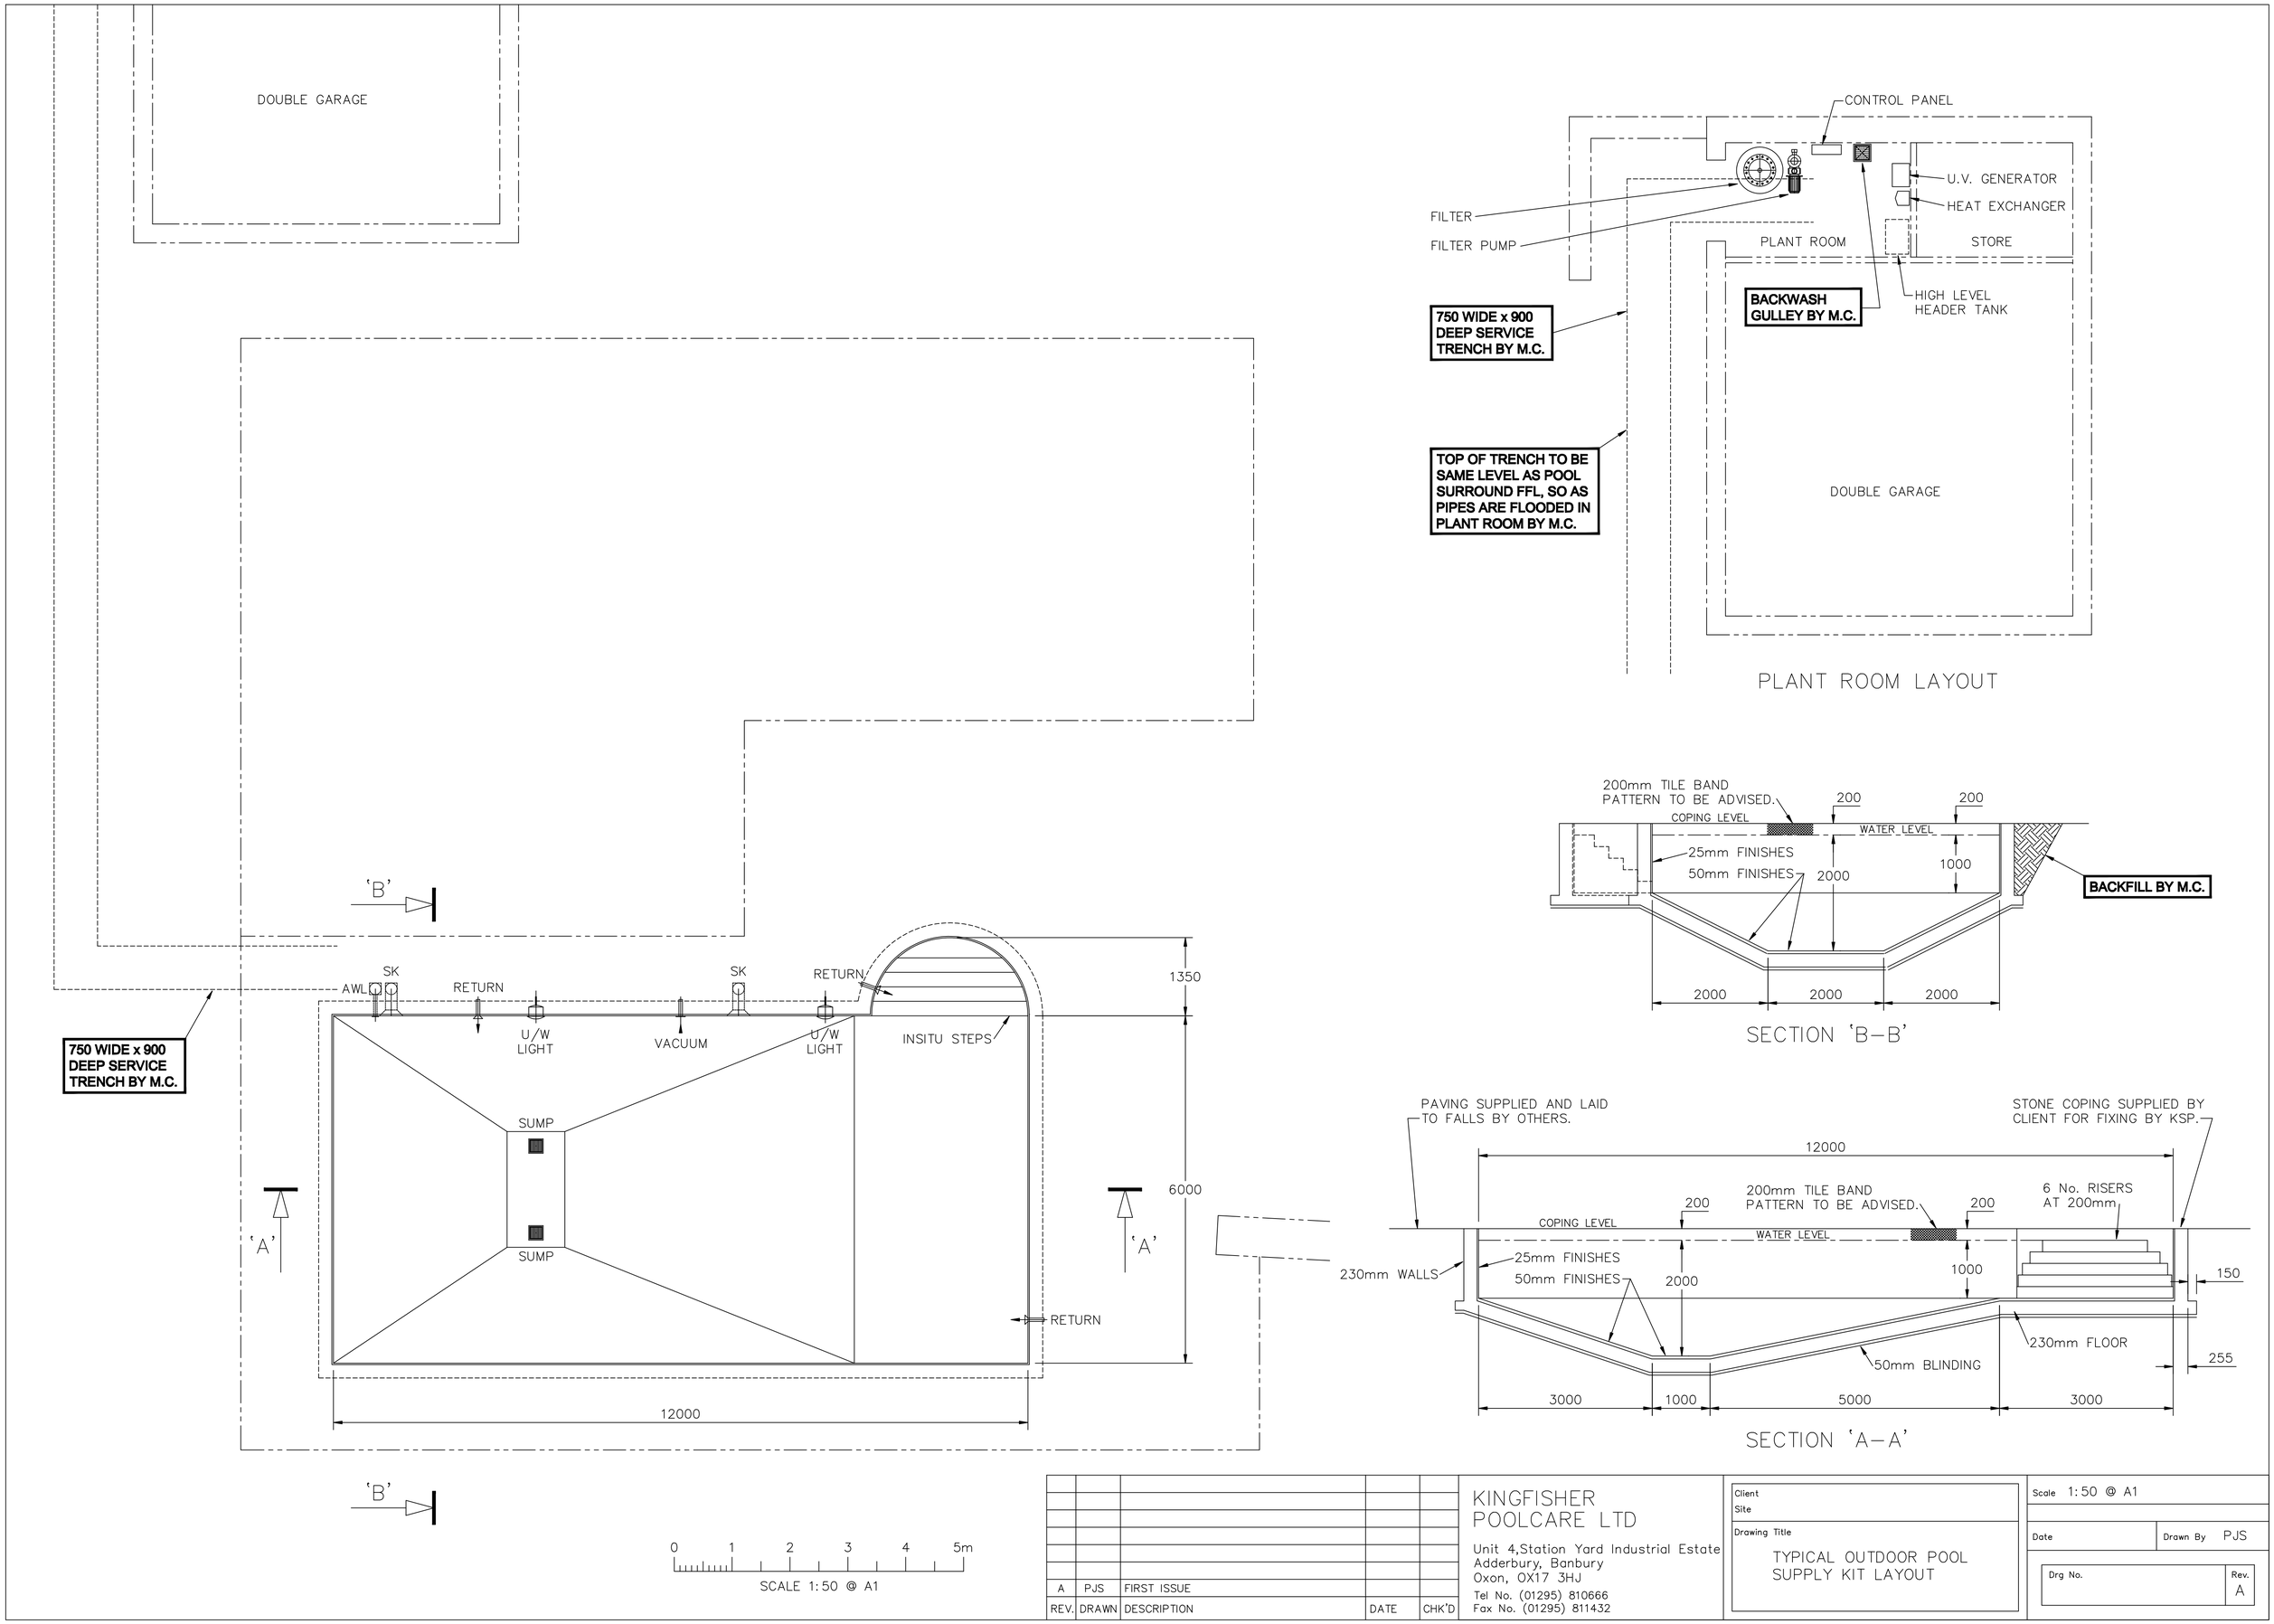

REV.	DRAWN	DESCRIPTION	DATE	CHK'D
A	PJS	FIRST ISSUE		

KINGFISHER POOLCARE LTD

Unit 4,Station Yard Industrial Estate
Adderbury, Banbury
Oxon, OX17 3HJ
Tel No. (01295) 810666
Fax No. (01295) 811432

Client
Site
Drawing Title
TYPICAL OUTDOOR POOL SUPPLY KIT LAYOUT

Scale 1:50 @ A1
Date
Drawn By PJS
Drg No.
Rev. A