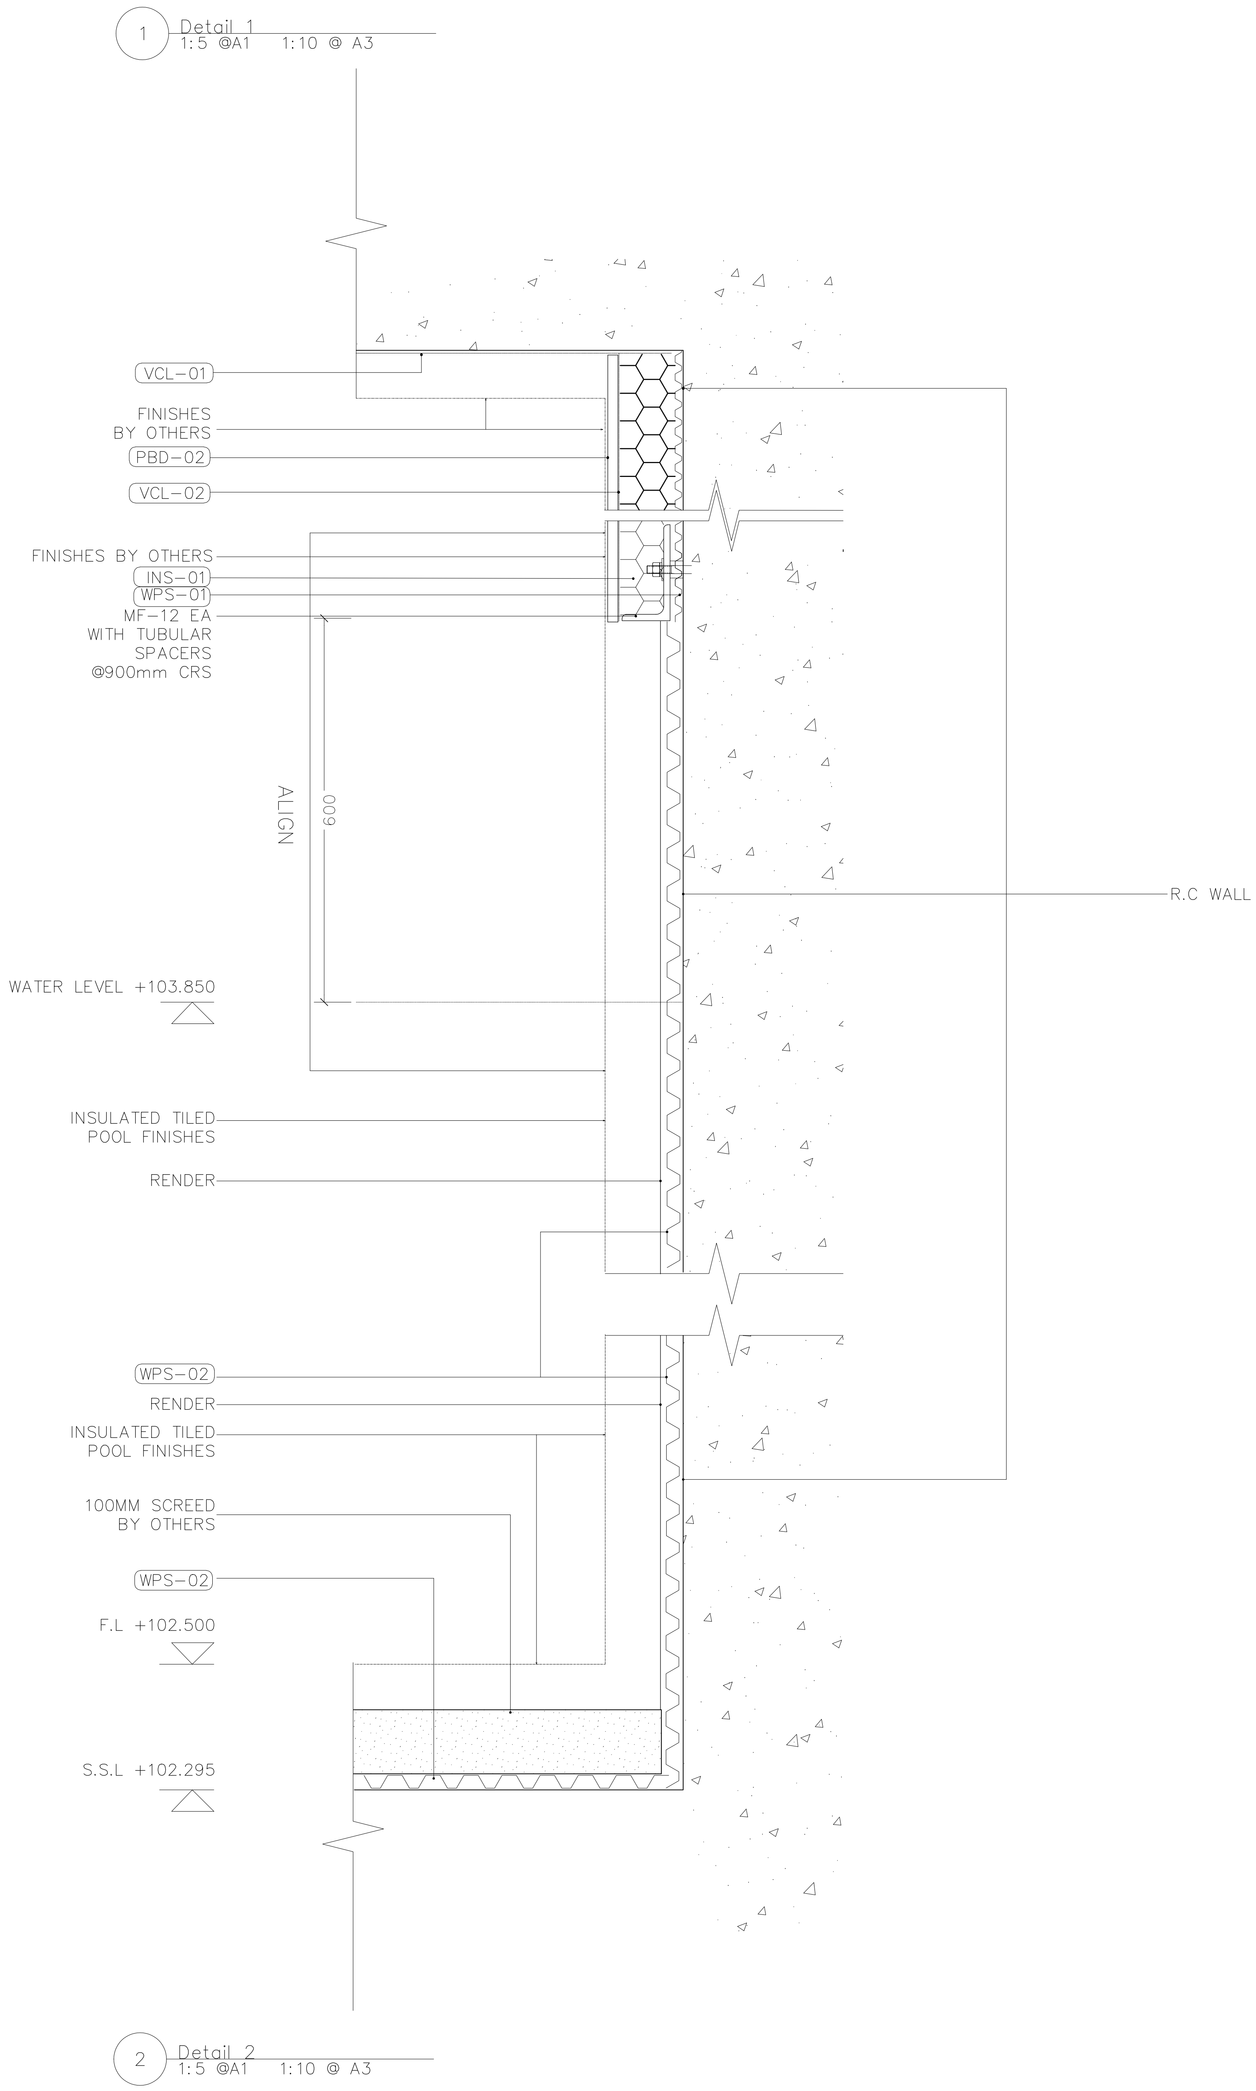

REV	DRAWN	DESCRIPTION	DATE	CHK'D
A	PJS	FIRST ISSUE		

KINGFISHER
POOLCARE LTD

Unit 4,Station Yard Industrial Estate
Adderbury, Banbury
Oxon, OX17 3HJ
Tel No. (01295) 810666
Fax No. (01295) 811432

Client
Site

Drawing Title
BASEMENT POOL LINING
DESIGN 2

Scale	Based On
Date	Drawn By PJS

Drg No.	Rev.
	A

C:\Documents and Settings\pjsmith\Desktop\10-152 A 2009 C2.dwg, Model, 20/10/2014 12:28:02, pjsmith